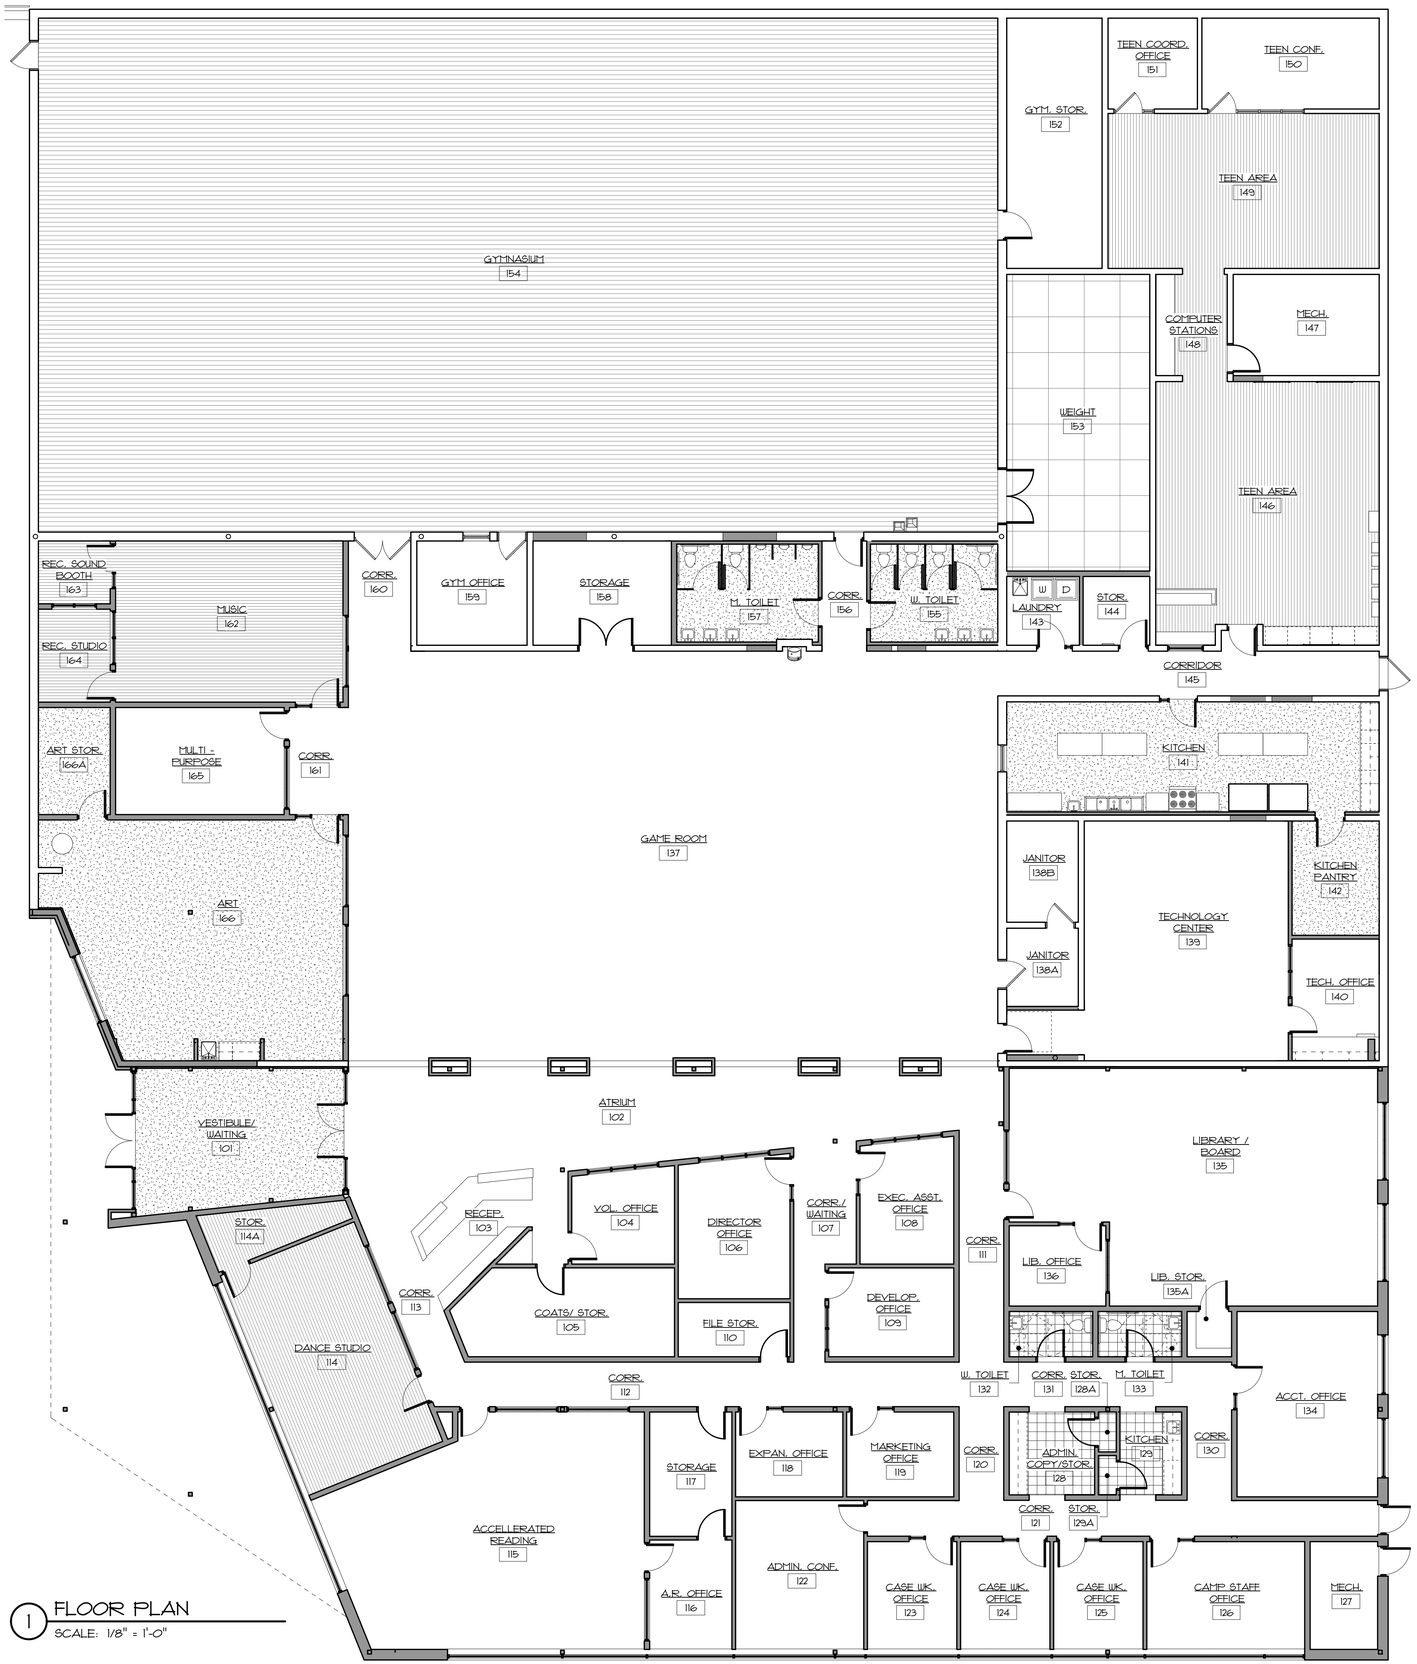

1 FLOOR PLAN
SCALE: 1/8" = 1'-0"

PARDI PARTNERSHIP ARCHITECTS P.C.
25 CIRCLE STREET,
SUITE 101
ROCHESTER, NEW YORK
14607
TEL: (585) 454-4670
FAX: (585) 454-4686
office@pardiarchs.com

WARNING: IT IS VIOLATION OF THE LAW FOR ANY PERSON, UNLESS ACTING UNDER THE DIRECTIONS A LICENSED ARCHITECT TO ALTER IN ANY WAY, PLANS, SPECIFICATIONS, OR REPORTS TO WHICH THE SEAL OF AN ARCHITECT HAS BEEN APPLIED. IF AN ITEM BEARING THE SEAL OF AN ARCHITECT IS ALTERED, THE ALTERING ARCHITECT SHALL AFFIX TO THE ITEM THE SEAL AND THE NOTATION "ALTERED BY" FOLLOWED BY THERE SIGNATURE AND THE DATE OF SUCH ALTERATION, AND A SPECIFIC DESCRIPTION OF THE ALTERATION.

REFERENCE: STATE OF NEW YORK
EDUCATION LAW, PART 69 - ARCHITECTURE
69.5(B) 7/94

WHEN THESE PLANS BEAR THE SEAL AND SIGNATURE OF A LICENSED PROFESSIONAL OF THIS OFFICE, TO THE BEST OF THEIR PROFESSIONAL KNOWLEDGE, JUDGEMENT AND BELIEF, THESE PLANS WILL HAVE BEEN PREPARED IN COMPLIANCE WITH THE APPLICABLE PROVISIONS OF THE ENERGY CONSERVATION AND CONSTRUCTION CODE OF NEW YORK STATE IN EFFECT AT THE DATE OF SIGNATURE.

PRELIMINARY
NOT FOR CONSTRUCTION

BOYS & GIRLS CLUB ADDITION & RENOVATION

500 GENESEE STREET
ROCHESTER, NY 14611

PROJECT NO.:	25314
DATE:	05/07/15
DRAWN BY:	Author
SCALE:	1/8" = 1'-0"
CHECKED BY:	Checker

REVISIONS

NO.	DATE	DESCRIPTION

DRAWING TITLE:
FLOOR PLAN

DRAWING NUMBER:
A0.0